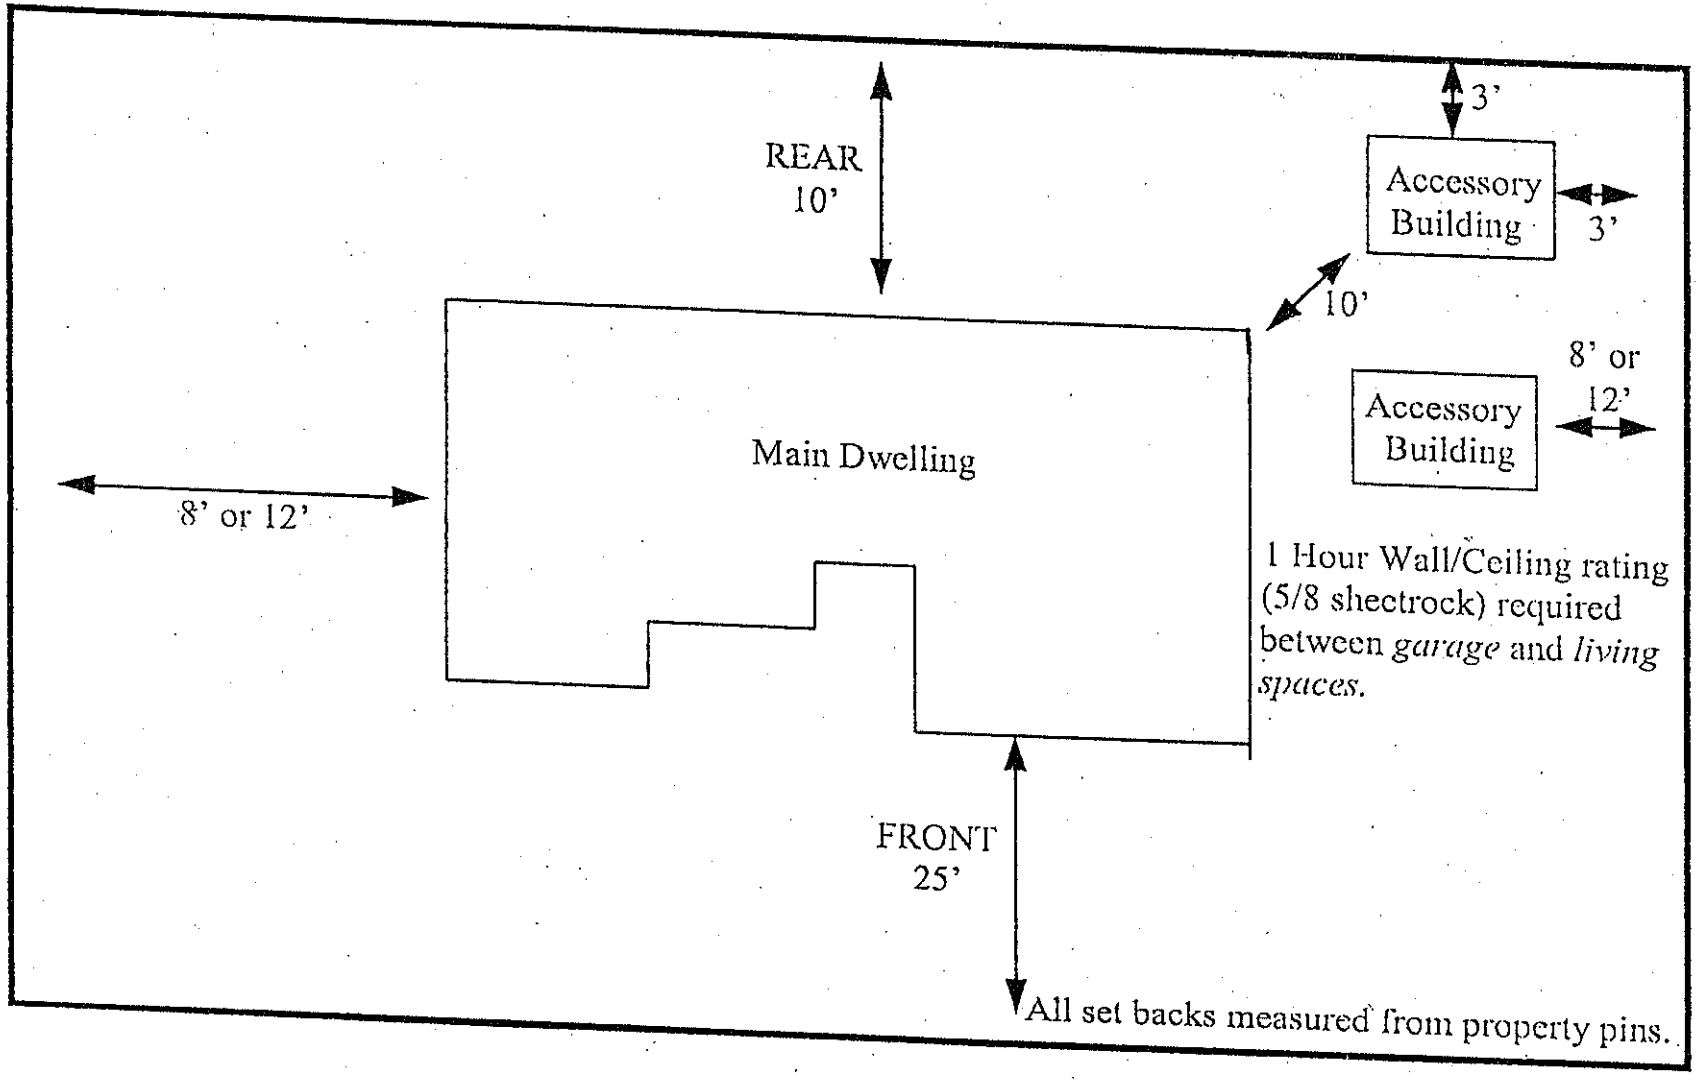
REAR
10'
3'
Accessory Building
3'
10'
8' or 12'
Accessory Building
Main Dwelling
8' or 12'
1 Hour Wall/Ceiling rating (5/8 sheetrock) required between *garage* and *living spaces.*
FRONT
25'
All set backs measured from property pins.