/Users/richardkohler/Desktop/clara inn 9.pln

1 Birdseye View

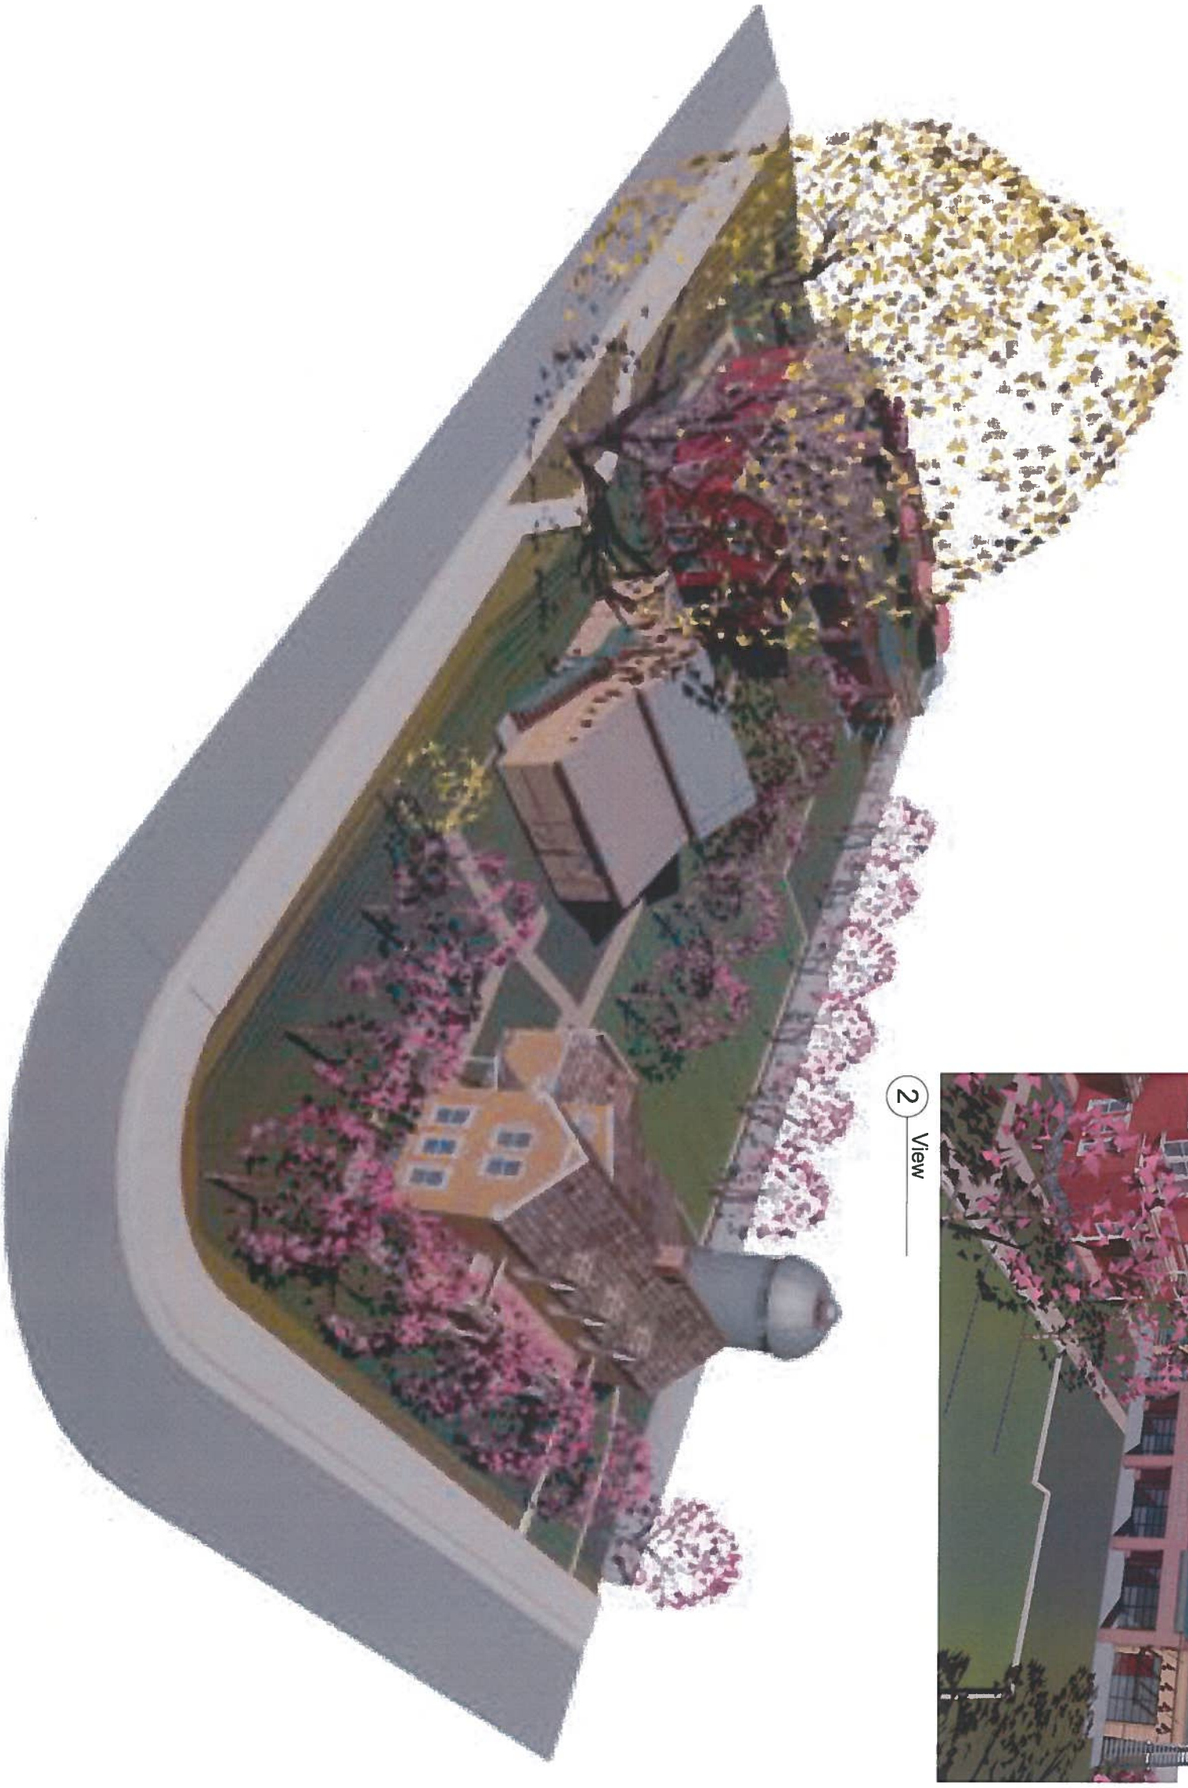

2 View

SHEET TITLE

01

SHEET 1 OF 10

Cover Page

Date 06/22/15
Project Number 15022

Heritage Ventures LLC

Santa Clara Inn

1190 Heights Drive
Santa Clara, Utah 84765

COPYRIGHT

Kohler
Architecture
Las Vegas, Park City, St. George
702.445.3650 435.901.9655

/Users/richardkohler/Desktop/clara inn 9.pln

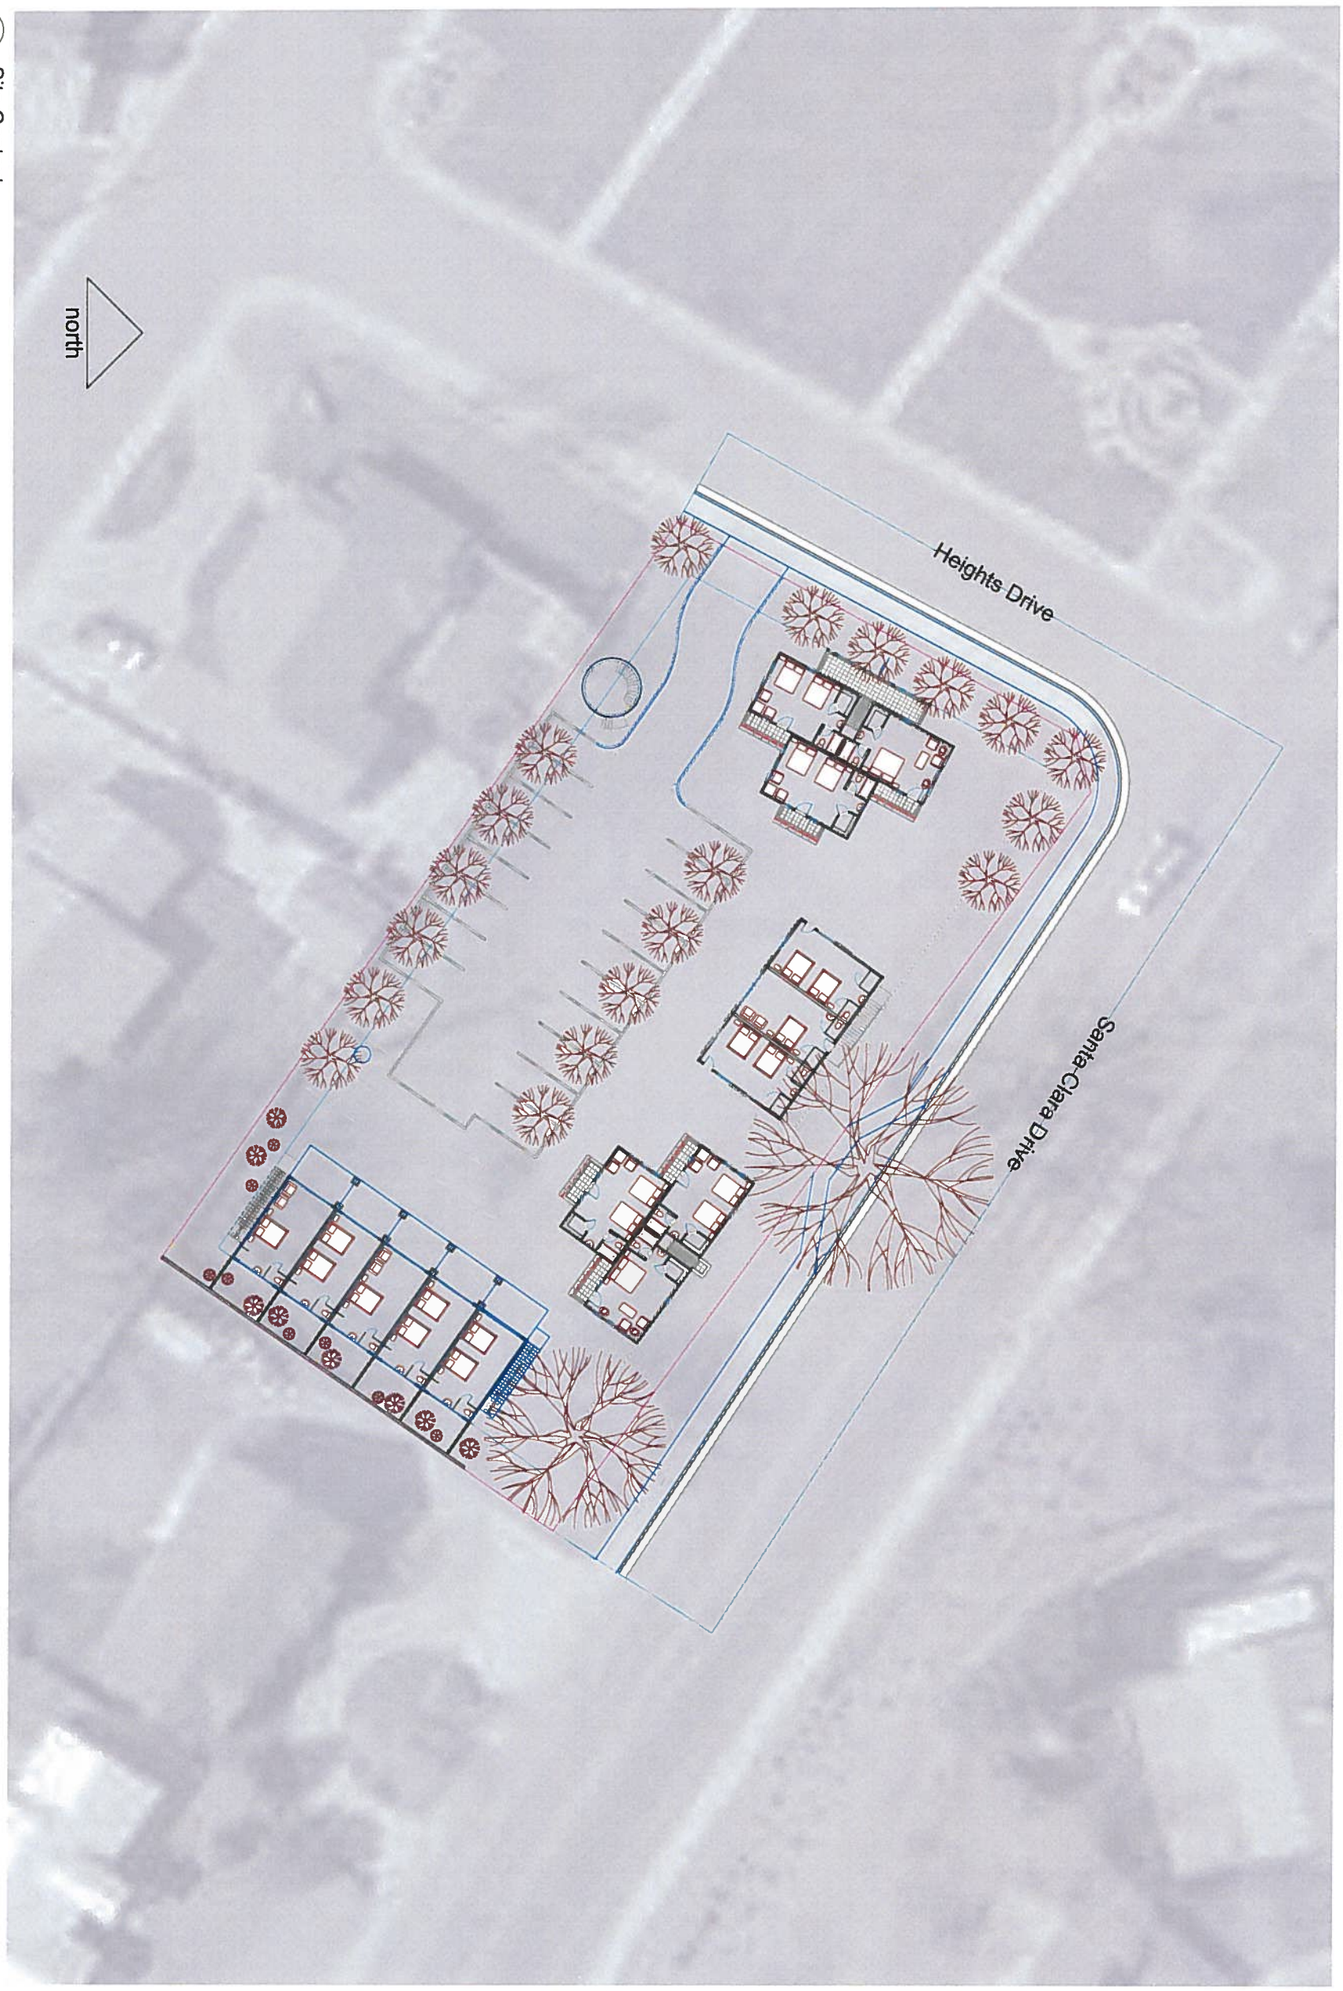

1 Site Context
NOT TO SCALE

SHEET TITLE

02

SHEET 2 OF 10

Site Context

Date 06/22/15
Project Number 13022

Heritage Ventures LLC

Santa Clara Inn

1190 Heights Drive
Santa Clara, Utah 84765

COPYRIGHT

Kohler Architecture
Las Vegas, Park City, St. George
702.445.3650 435.901.9655

Site Notes:

Contour interval shown is six inches.

Building A
contains 3 rooms and the lobby.
Building B
contains 4 rooms
Building C
contains 5 rooms
Building D
contains 5 rooms
Building S
contains 1 rooms
Total
18 rooms

On Site Parking
18 spaces (9 feet by 18 feet)

Site Area
0.60 acres

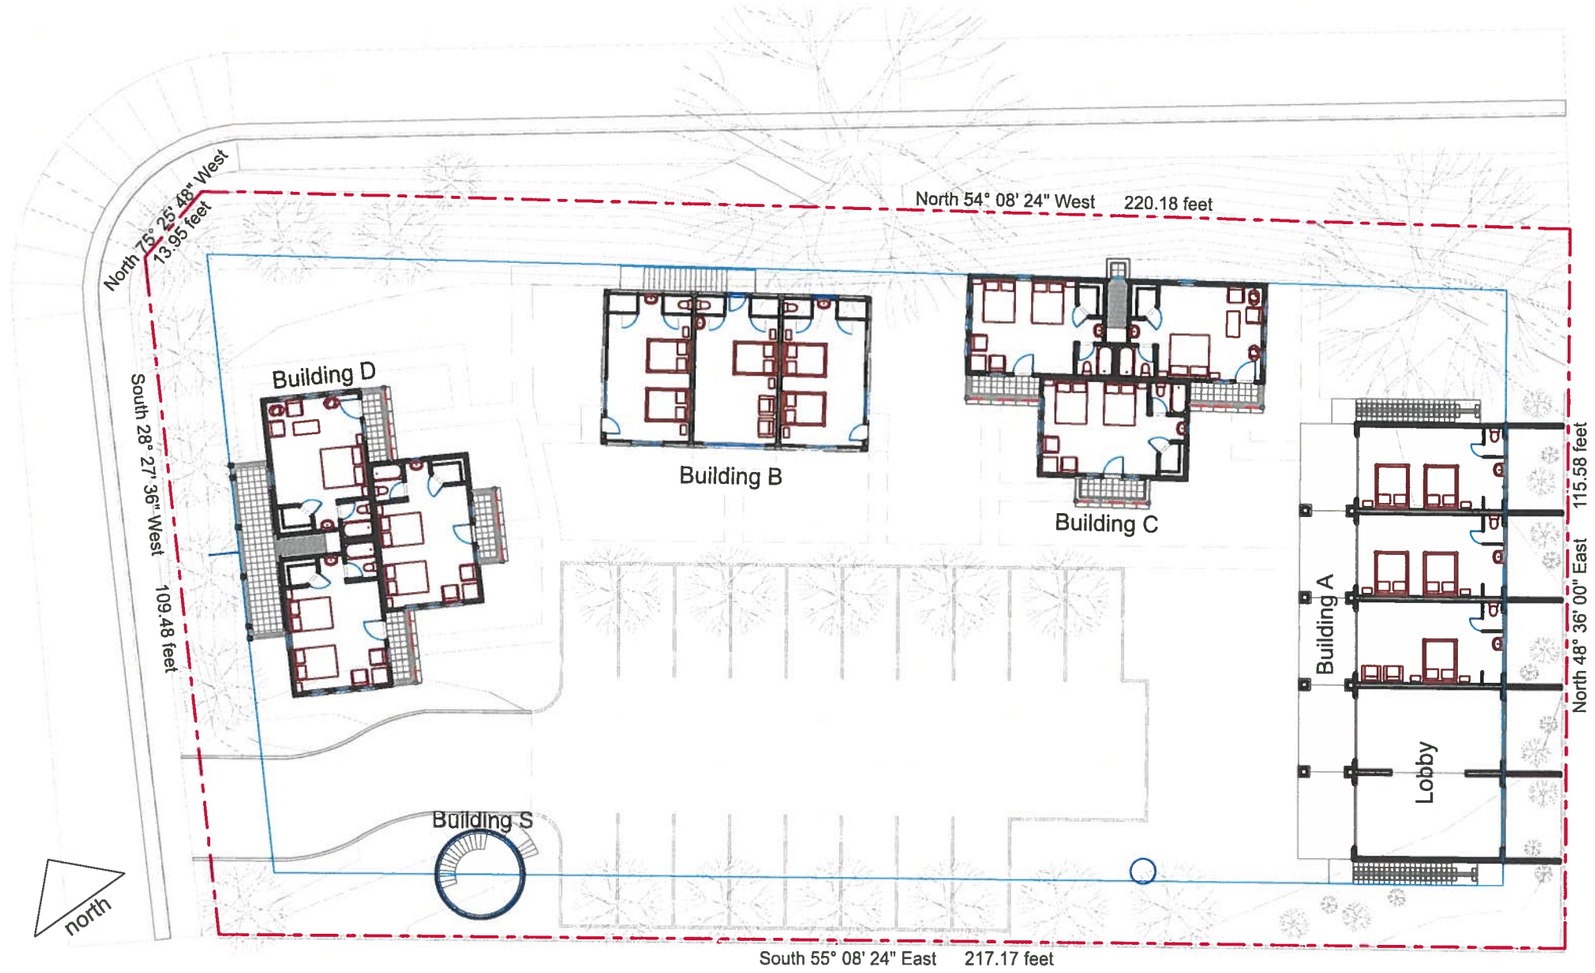

1 Site Plan
Scale 3/32" = 1' - 0"

COPYRIGHT

Kohler Architecture
Las Vegas, Park City, St. George
702.445.3050 435.901.9655

STATE OF UTAH
RICHARD J. KOHLER
LICENSED ARCHITECT

Heritage Ventures LLC

Santa Clara Inn

1190 Heights Drive
Santa Clara, Utah 84765

Date 06/22/15
Project Number 15022

Site Plan

SHEET TITLE

03

SHEET 3 OF 10

/Users/richardkohler/Desktop/clara inn 9.pln

/Users/richardkohler/Desktop/clara inn 9.pln

1 Site View

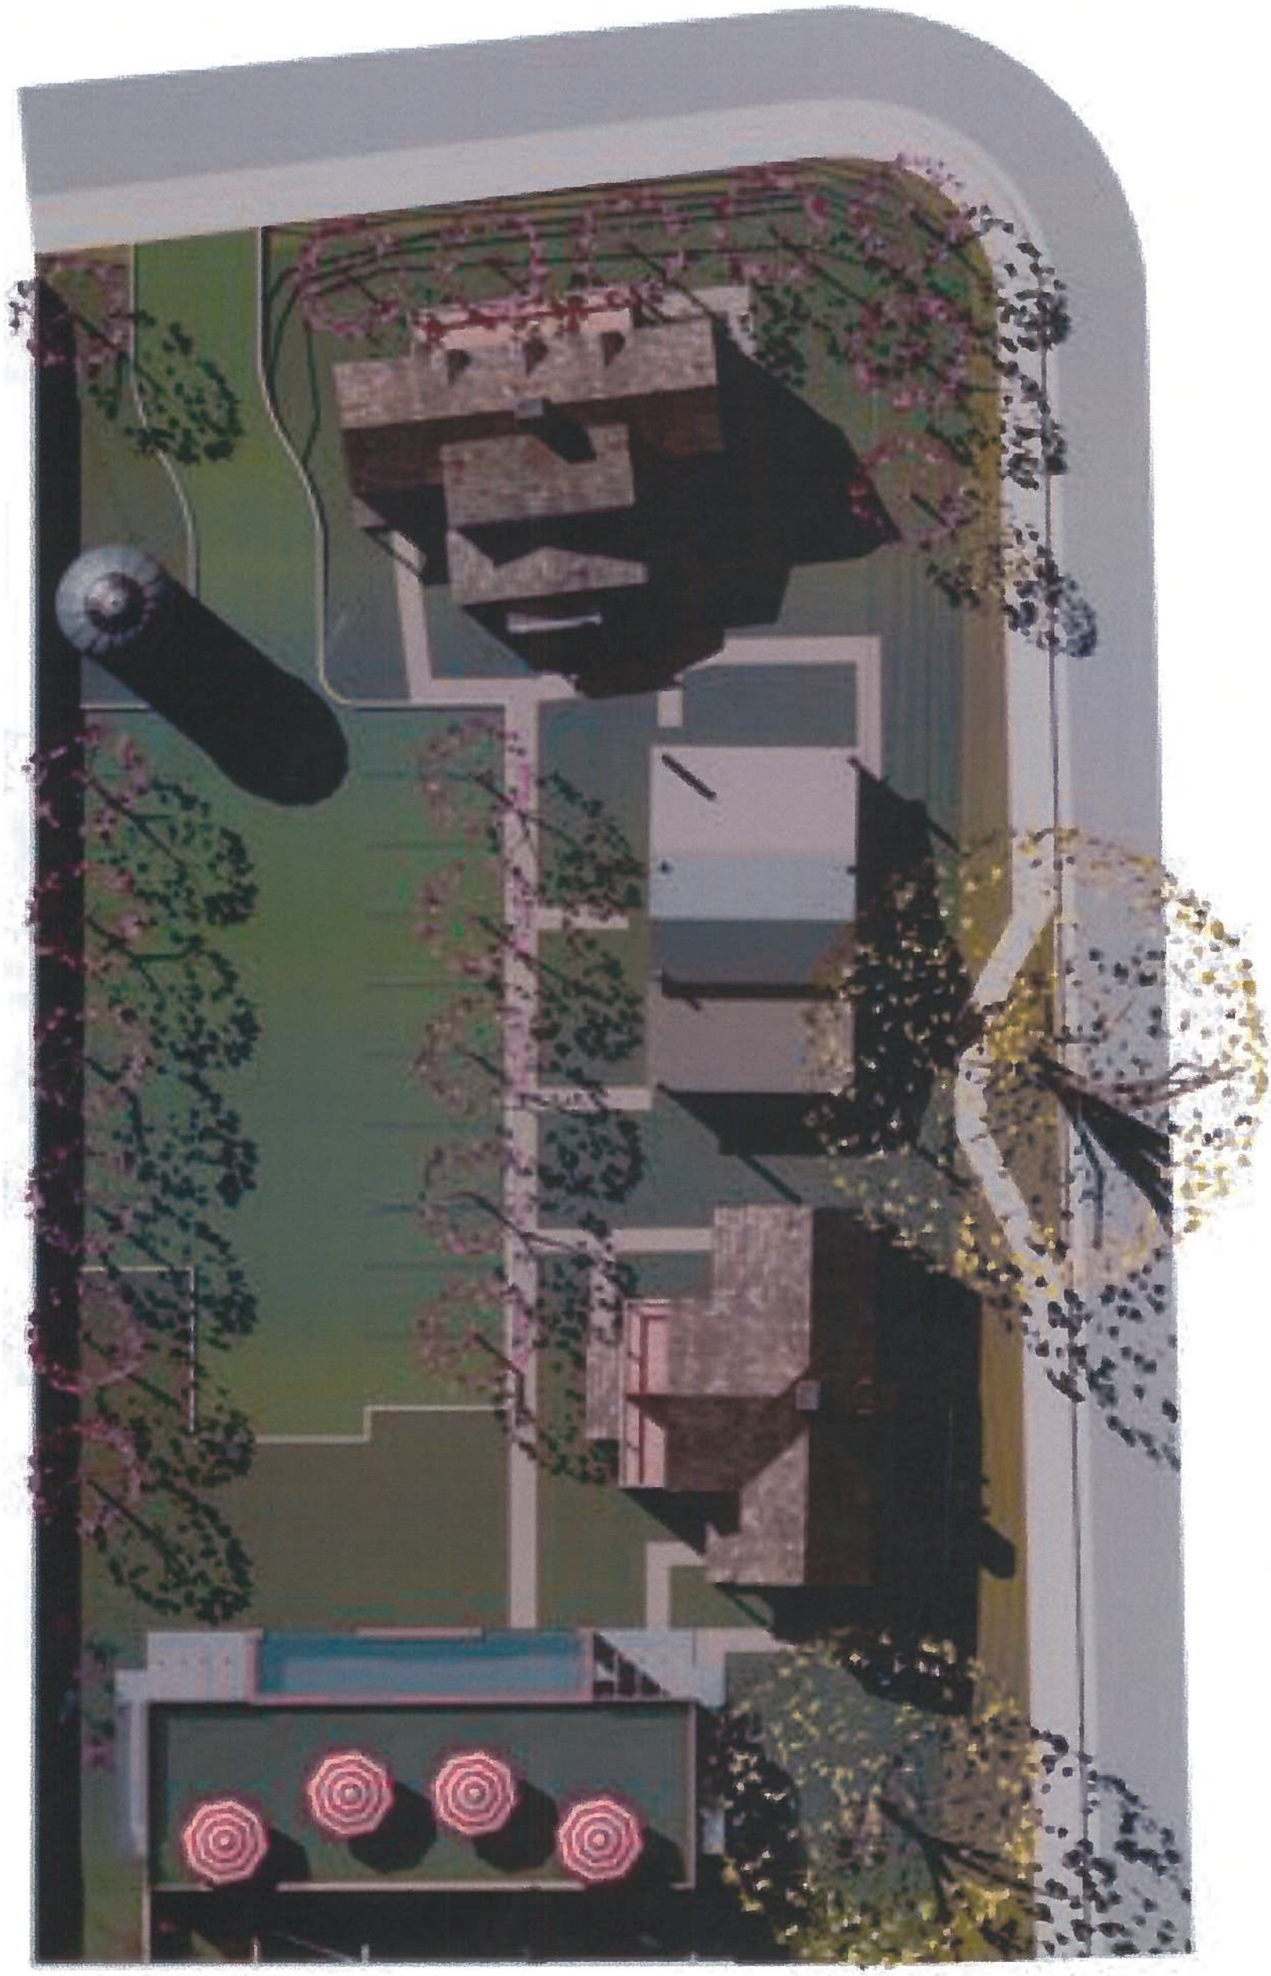

SHEET TITLE

04

SHEET 4 OF 10

Site View Plan

Date 06/22/15
Project Number 15022

Heritage Ventures LLC

Santa Clara Inn

1190 Heights Drive
Santa Clara, Utah 84765

COPYRIGHT

Kohler Architecture

Las Vegas, Park City, St. George
702.445.3650 435.901.9655

/Users/richardkohler/Desktop/clara inn 9.pln

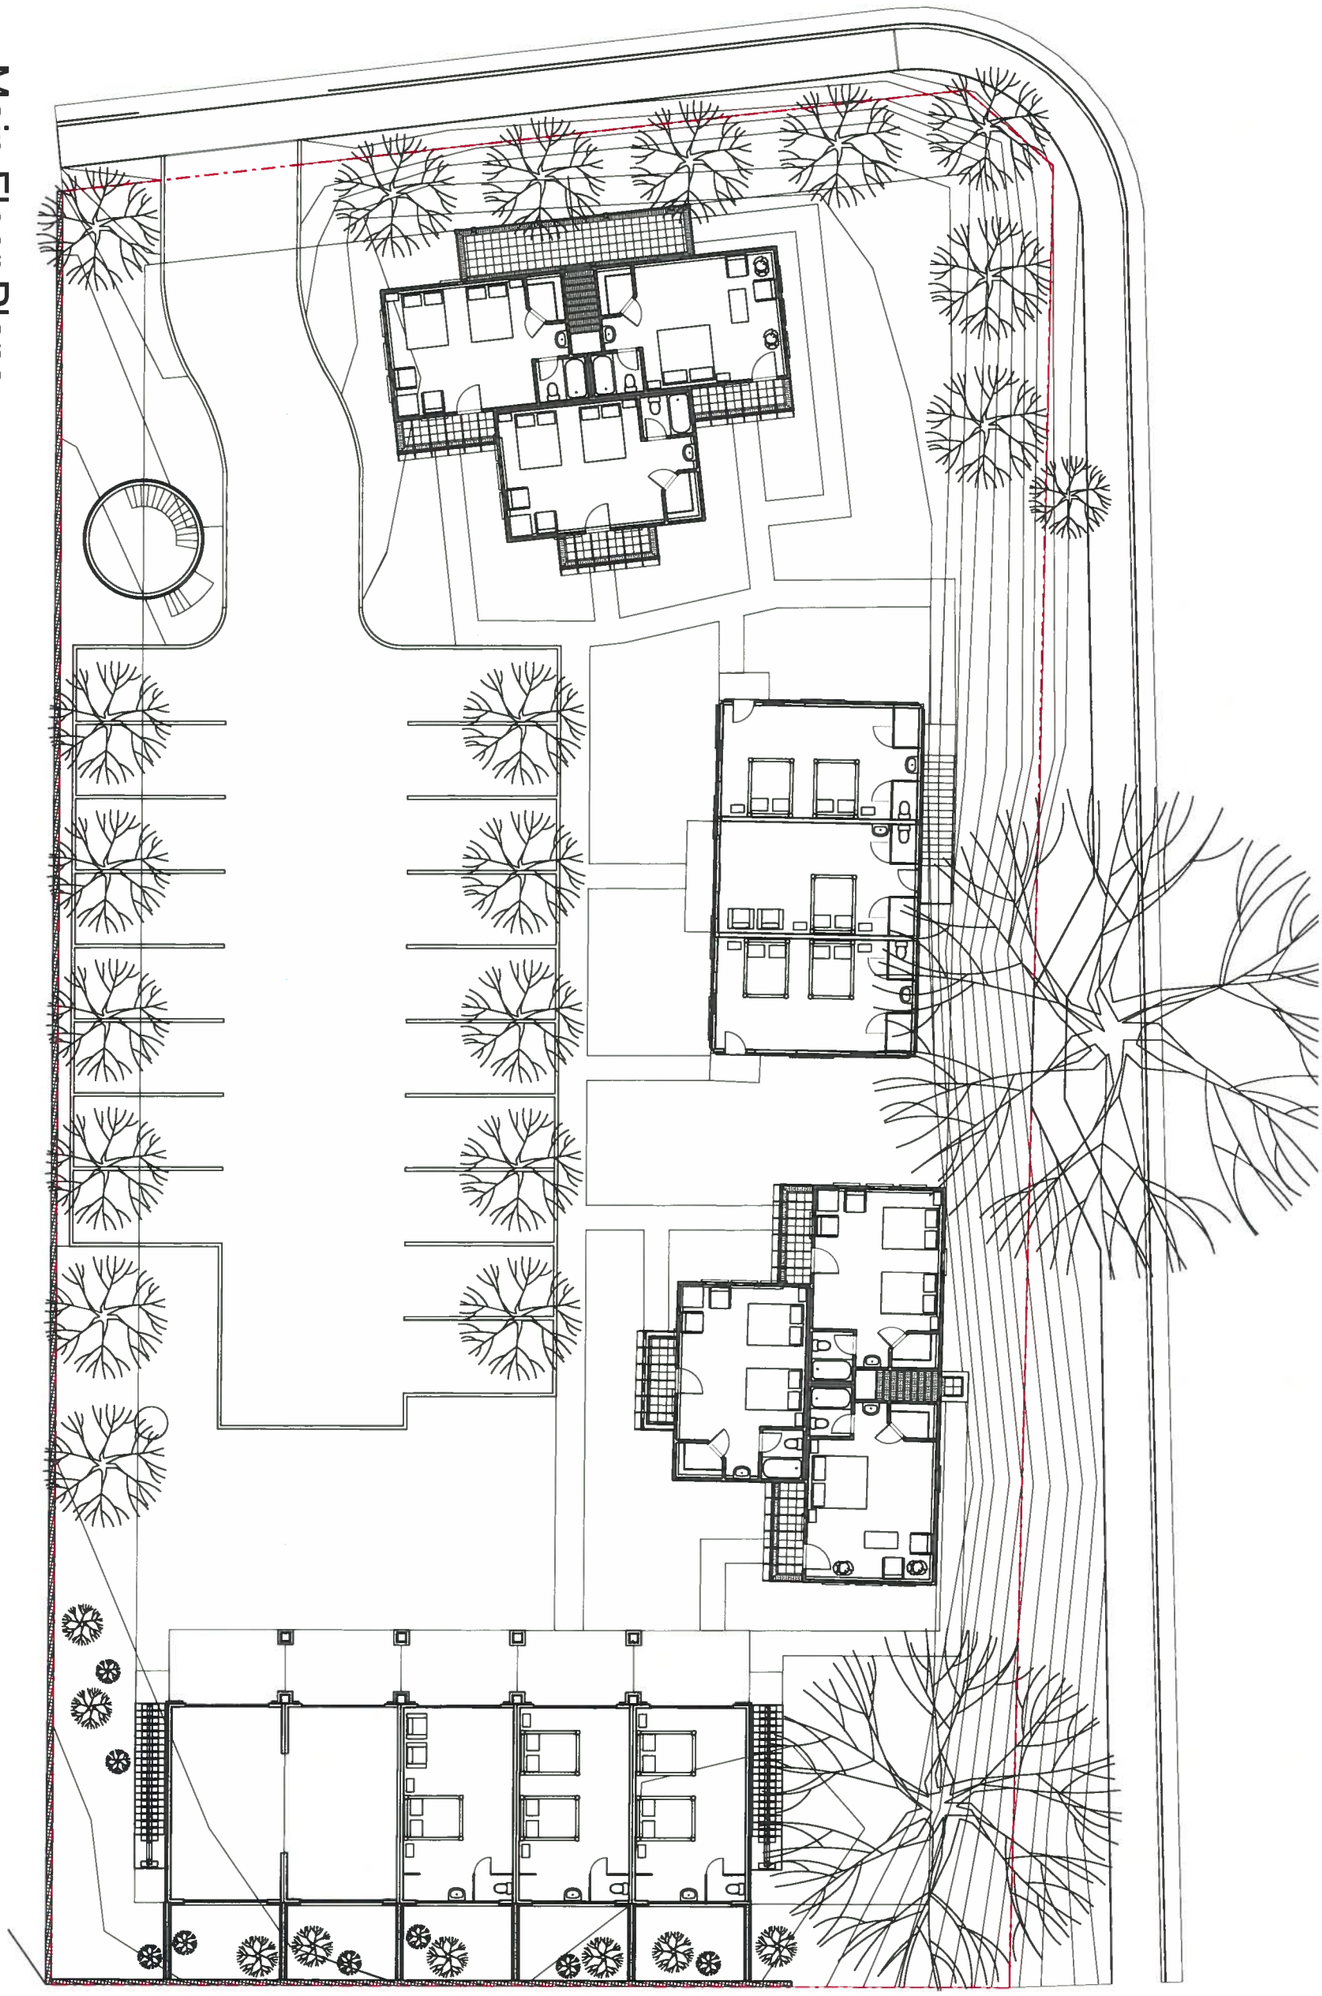

1 Main Floor Plans

SCALE 1/8" = 1'-0"

SHEET TITLE

05

SHEET 5 OF 10

Date 06/22/15
Project Number 15022

Main Floor

Heritage Ventures LLC

Santa Clara Inn

1190 Heights Drive
Santa Clara, Utah 84765

COPYRIGHT

Kohler Architecture

Las Vegas, Park City, St. George
702.445.3650 435.901.9655

1 Building D
Dixie Dormer House

3 SECTION
SCALE: 1/4" = 1'-0"

2 SECTION
SCALE: 1/4" = 1'-0"

COPYRIGHT

Kohler Architecture
Las Vegas, Park City, St. George
702.445.3650 435.901.9655

Heritage Ventures LLC

Santa Clara Inn

1190 Heights Drive
Santa Clara, Utah 84765

Date 06/22/15
Project Number 15022

Elevations D

SHEET TITLE

06

SHEET 6 OF 10

/Users/richardkohler/Desktop/clara inn 9.pln

1 Building B
The Barn

3 SECTION
SCALE: 1/4" = 1'-0"

2 SECTION
SCALE: 1/4" = 1'-0"

COPYRIGHT

Kohler Architecture
Las Vegas, Park City, St. George
702.445.3650 435.901.9655

Heritage Ventures LLC

Santa Clara Inn

1190 Heights Drive
Santa Clara, Utah 84765

Date 06/22/15
Project Number 15022

Elevations B

SHEET TITLE

07

SHEET 7 OF 10

/Users/richardkohler/Desktop/clara inn 9.pln

1 Building C
The Cottage

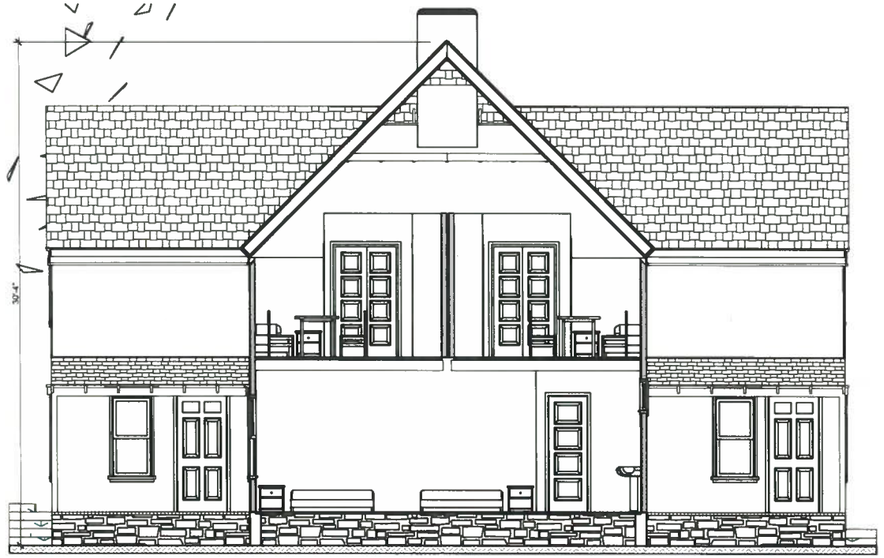

3 SECTION
SCALE: 1/4" = 1'-0"

2 SECTION
SCALE: 1/4" = 1'-0"

COPYRIGHT

Kohler Architecture
Las Vegas, Park City, St. George
702.445.3650 435.901.9655

Heritage Ventures LLC

Santa Clara Inn

1190 Heights Drive
Santa Clara, Utah 84765

Date 06/22/15
Project Number 15022

Elevations C

SHEET TITLE

08

SHEET 8 OF 10

/Users/richardkohler/Desktop/clara inn 9.pln

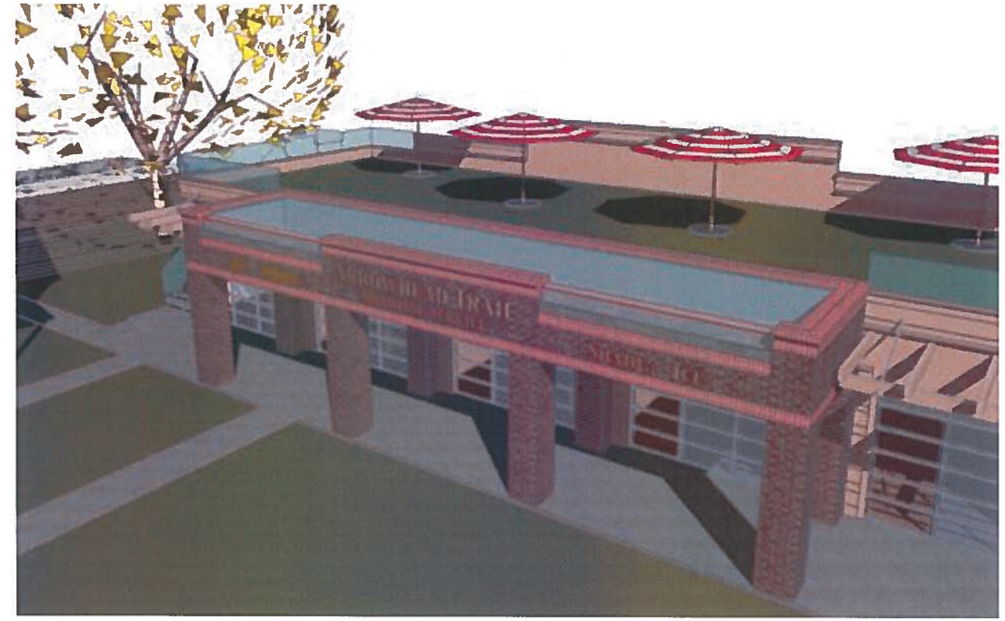

1 Building A
Arrowhead Trail
Roadside Service

3 SECTION
SCALE: 1/4" = 1'-0"

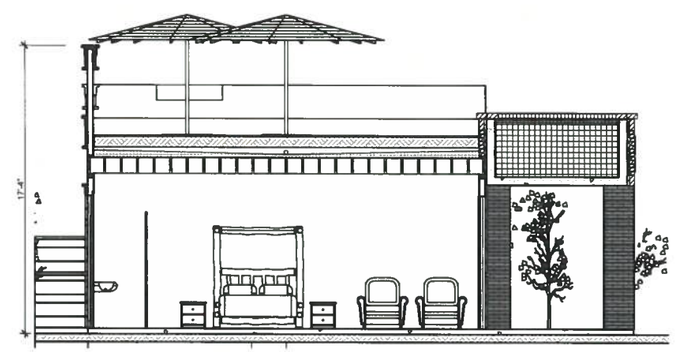

2 SECTION
SCALE: 1/4" = 1'-0"

COPYRIGHT

Kohler Architecture
Las Vegas, Park City, St. George
702.445.3650 435.901.9655

Heritage Ventures LLC

Santa Clara Inn

1190 Heights Drive
Santa Clara, Utah 84765

Date 06/22/15
Project Number 15022

Elevations A

SHEET TITLE

09

SHEET 9 OF 10

/Users/richardkohler/Desktop/clara inn 9.pln

/Users/richardkohler/Desktop/clara inn 9.pln

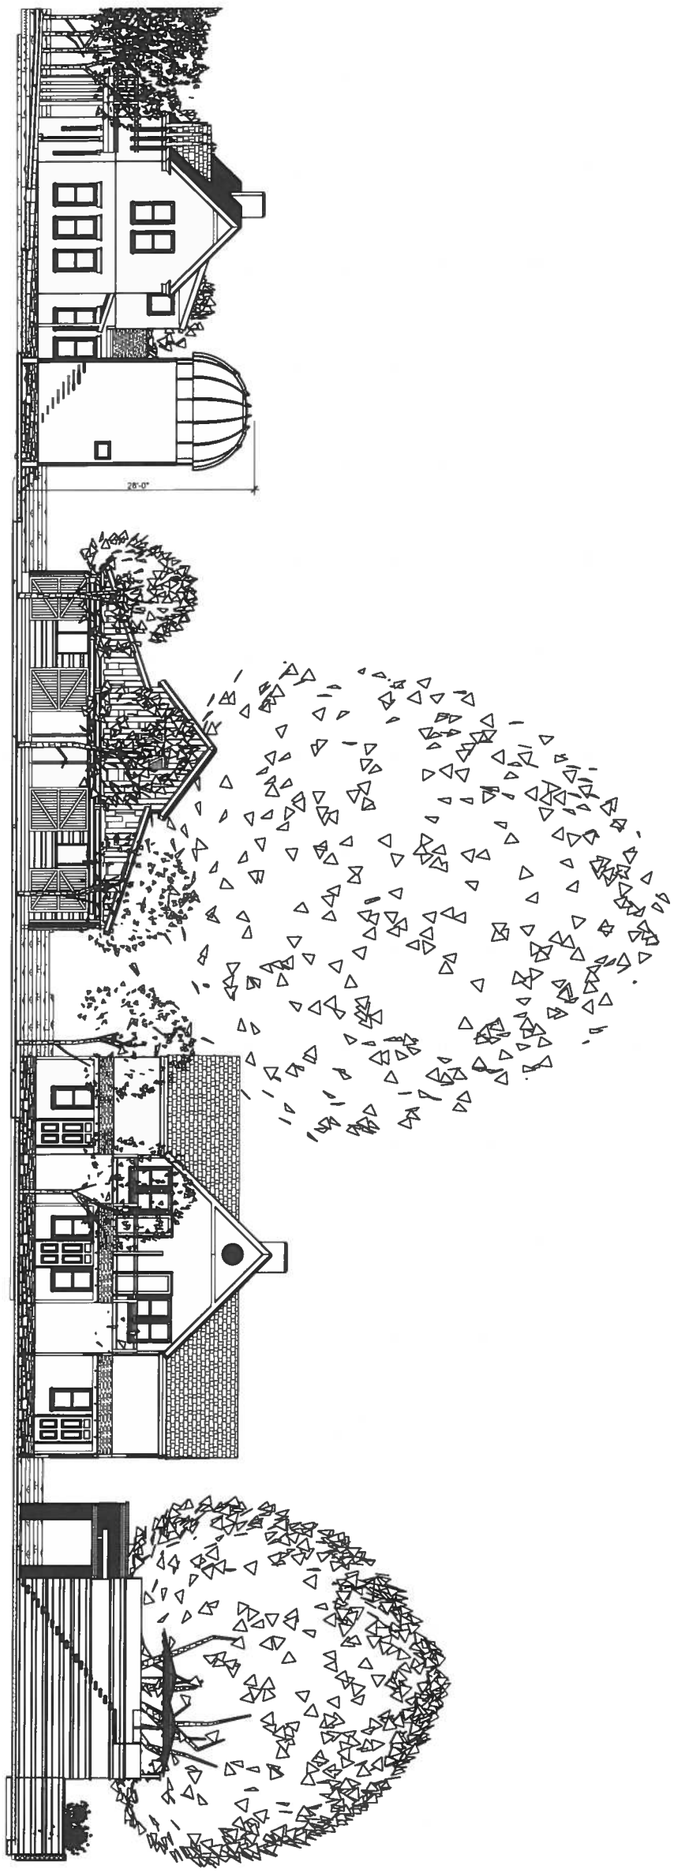

1 SECTION (1)
SCALE 1/8" = 1'-0"

SHEET TITLE

10

SHEET 10 OF 10

Site Section

Date 06/27/15
Project Number 15022

Heritage Ventures LLC

Santa Clara Inn

1190 Heights Drive
Santa Clara, Utah 84765

COPYRIGHT

Kohler Architecture

Las Vegas, Park City, St. George
702.445.3650 435.901.9655