DANA MANSFIELD
1620 GUBLER DR, SANTA CLARA

B. SKRIBER
4/12/16

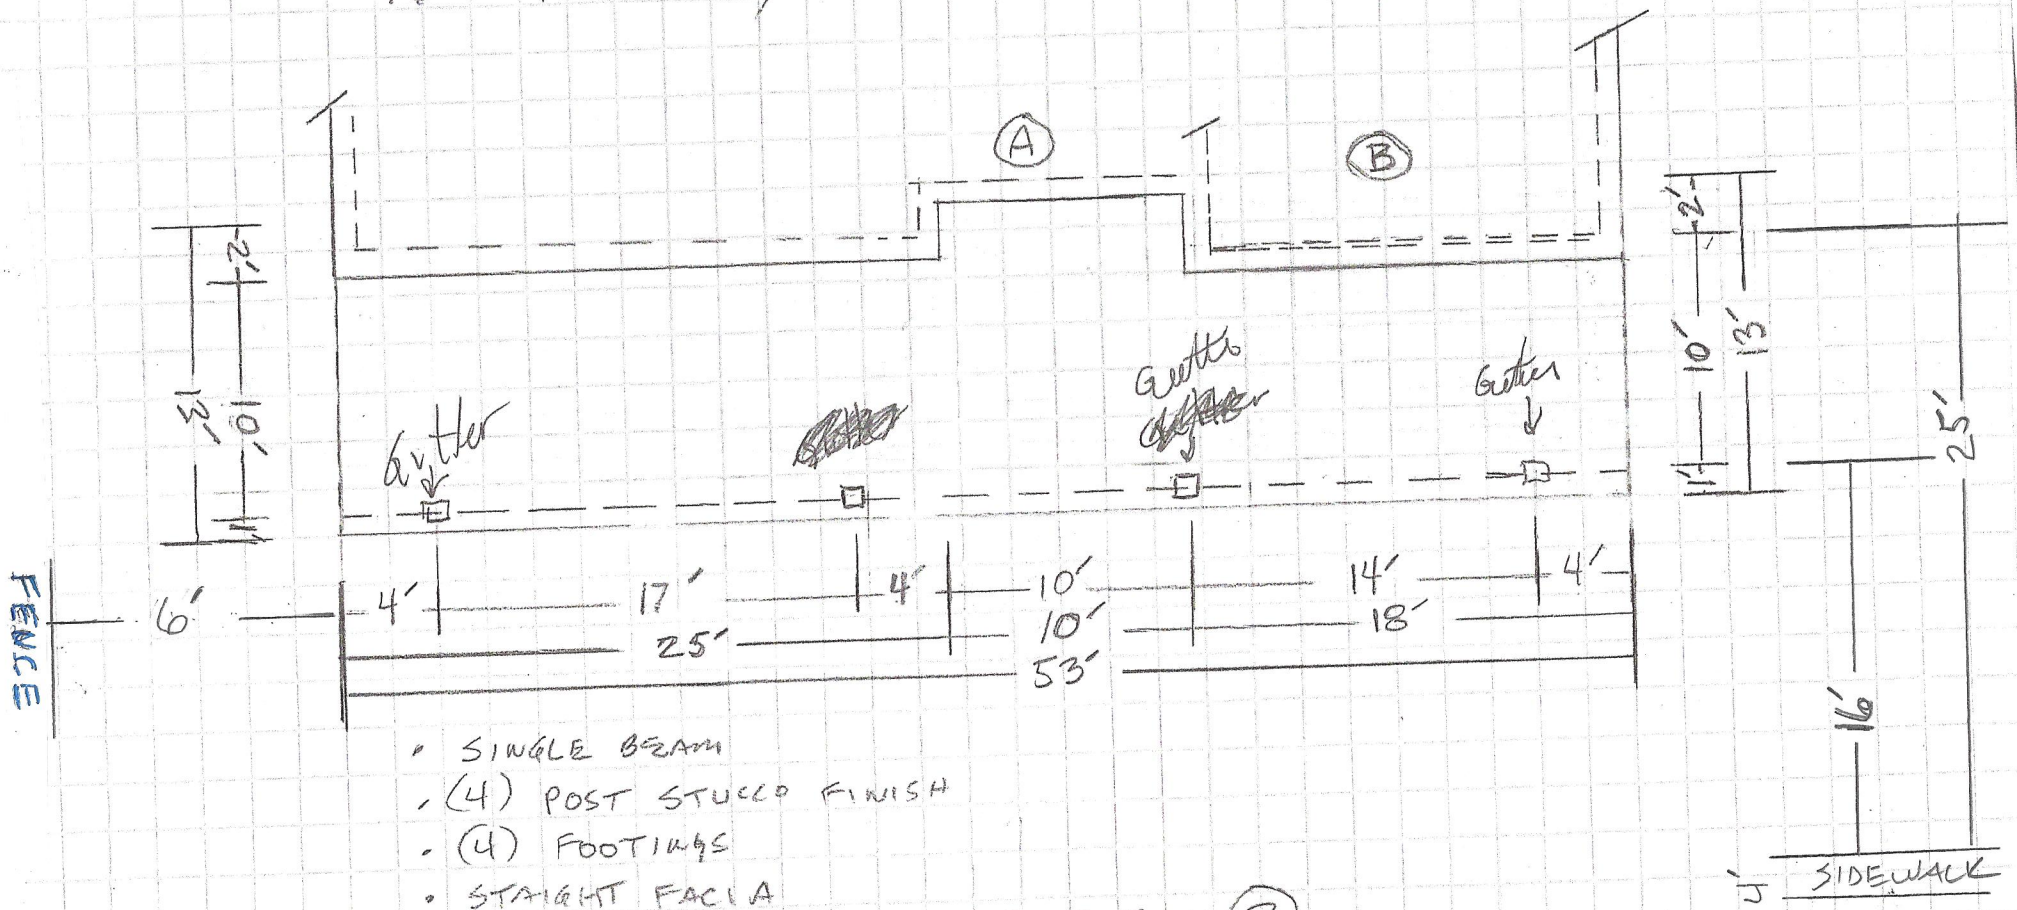

- SINGLE BEAM
- (4) POST STUCCO FINISH
- (4) FOOTINGS
- STAIGHT FACIA
- MOUNT TO FACIA EXCEPT SECTION (B)
- SECTION (B) REQUIRES 2X6 MOUNTING POINT TO HOUSE MOUNT
  REFER TO PICTURES
- FLAT / BEVELED CAPS
- REMOVE & HAUL EXISTING AWNING
- SECTION (A) IS 13' P X 10' W