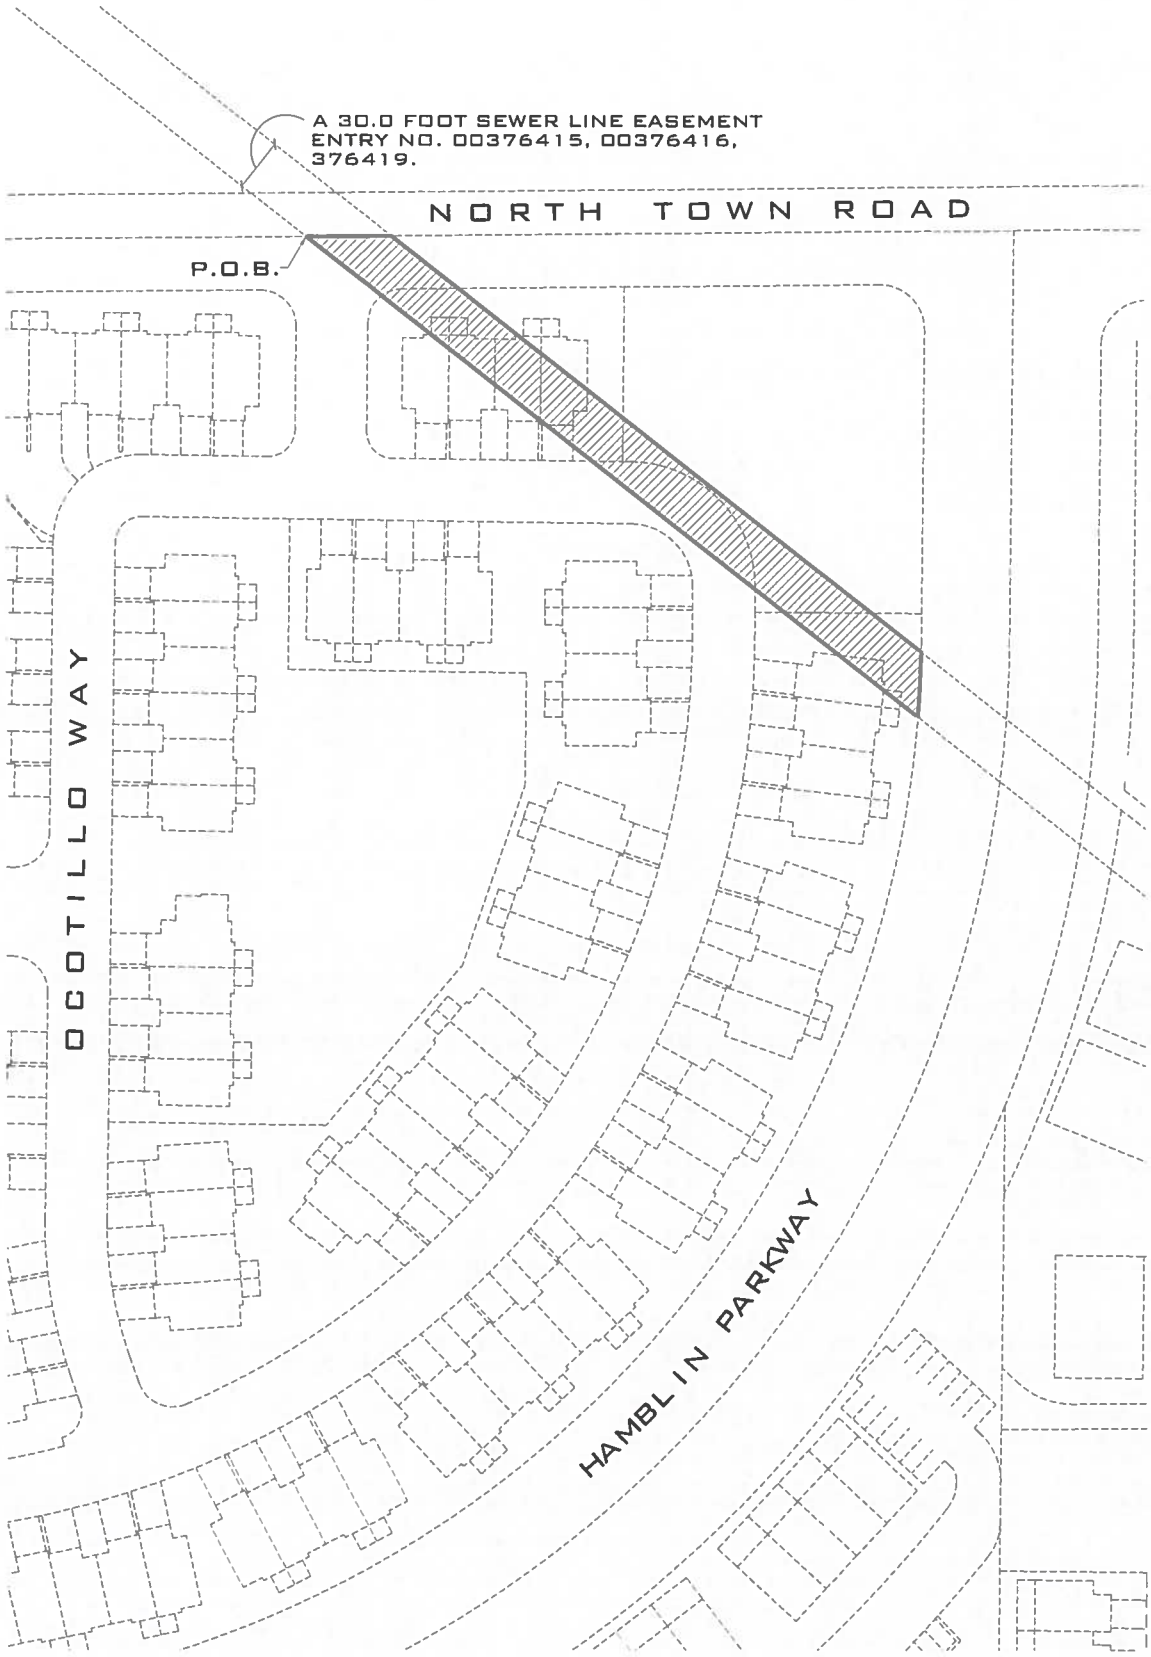

DATE: 4/13/2017
JOB NO.: 4712-16-011
DRAWN BY: B.E.A.
DESIGNED BY: B.E.A.
SCALE: NTS
DWG: SEWER-EASE

REVISIONS | DATE

ROSENBERG ASSOCIATES
CIVIL ENGINEERS • LAND SURVEYORS

352 East Riverside
Drive, Suite A-2 St.
George, Utah 84790
Ph (435) 673-8586
Fx (435) 673-8397
www.racivil.com

EXHIBIT MAP

SHEET
1
OF 1 SHEETS