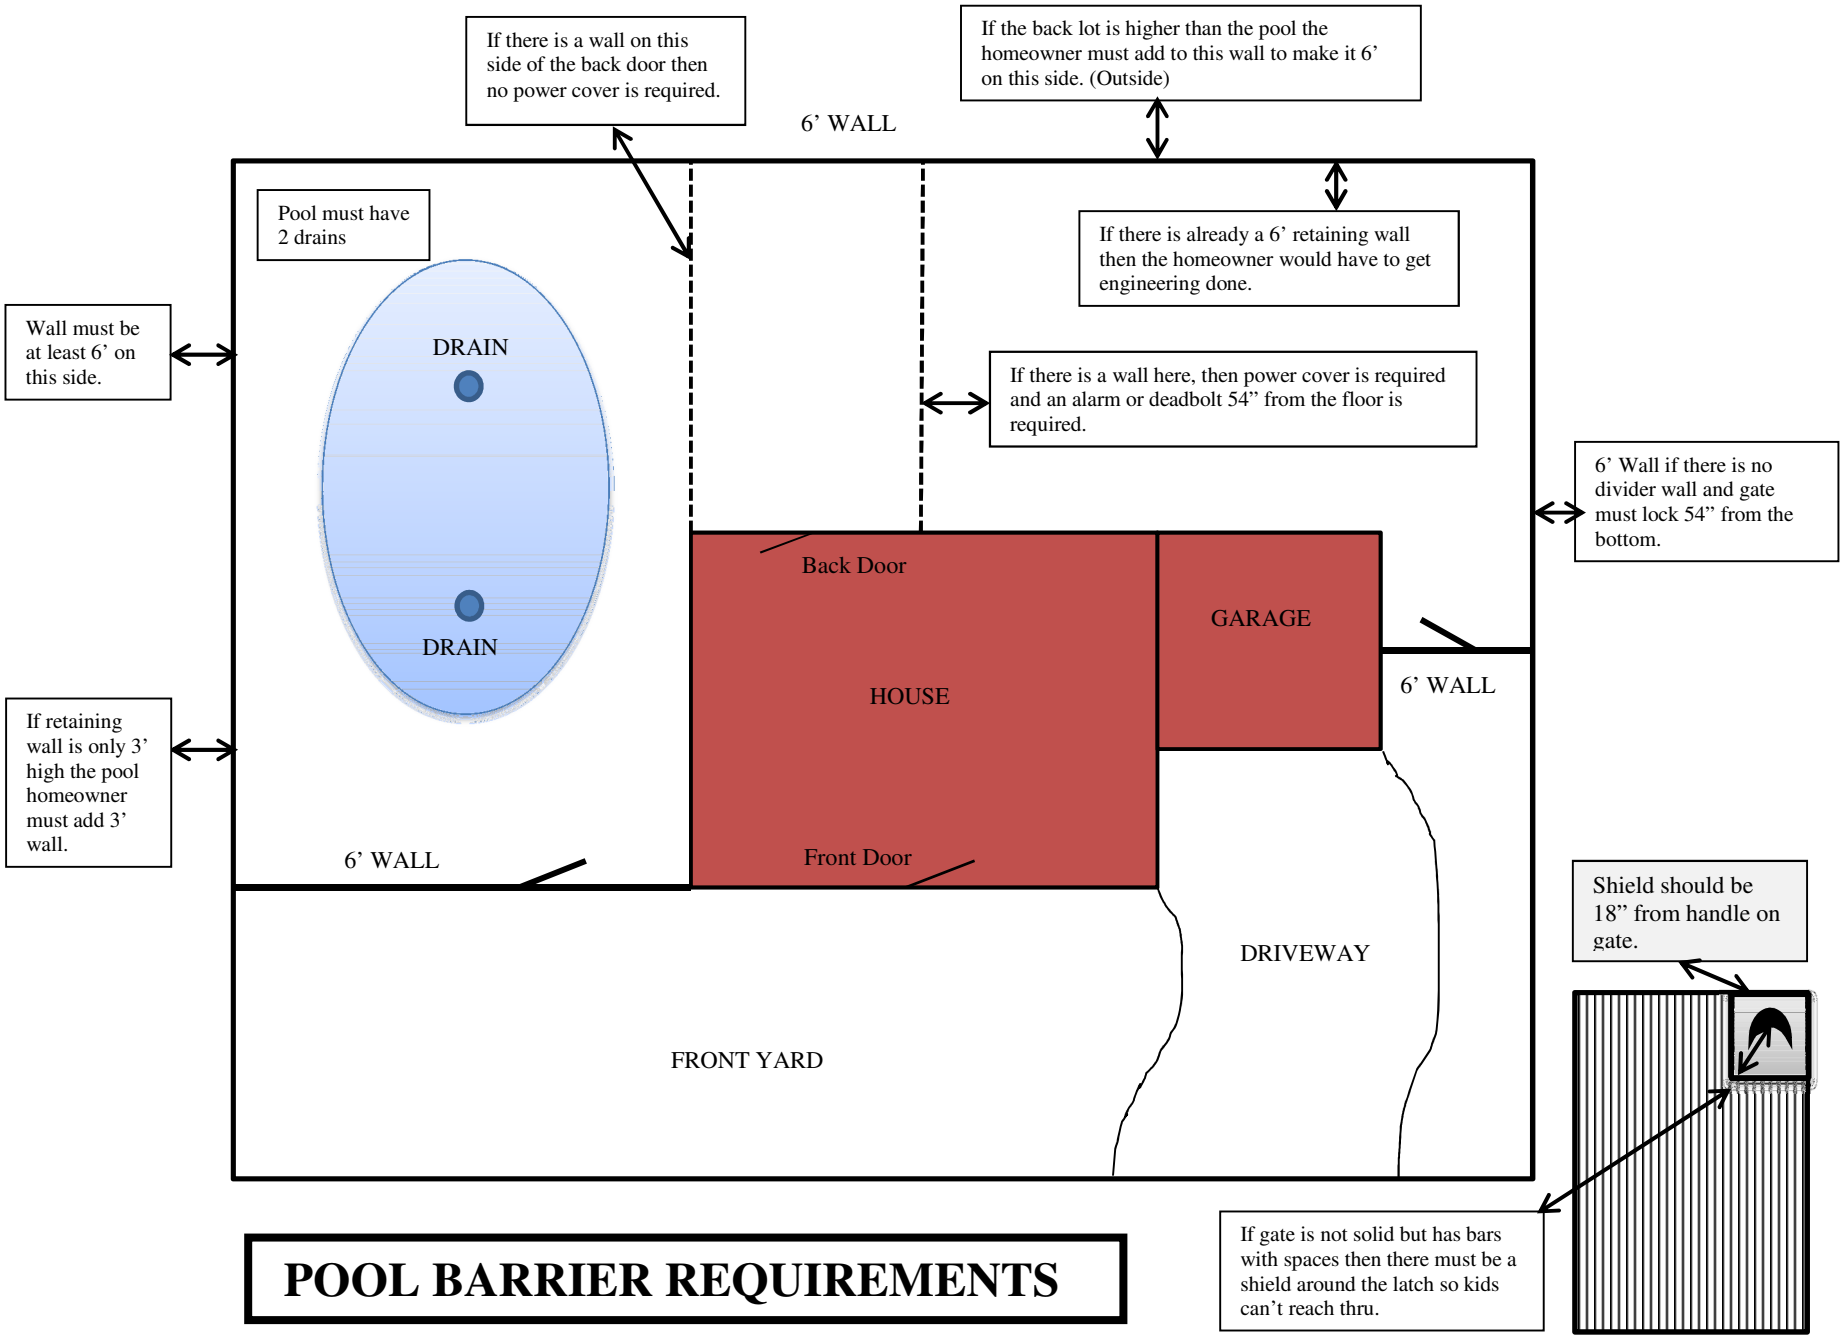

POOL BARRIER REQUIREMENTS